
LEGEND:

- ● SET CORNER - 5/8" X 20" REBAR & PLASTIC CAP - ROSENBERG ASSOCIATES
- ◬ SET PK NAIL/WASHER IN CURB ON LINE
- ○ NOTHING SET OR FOUND
- ⊕ TO BE SET STANDARD CITY SURVEY MONUMENT - CLASS I
- ⊕ FOUND SURVEY CONTROL MONUMENT - CLASS I
- ⊞ FOUND SURVEY CONTROL MONUMENT - CLASS II
- ◆ FOUND SECTION MONUMENTATION AS SHOWN AND DESCRIBED

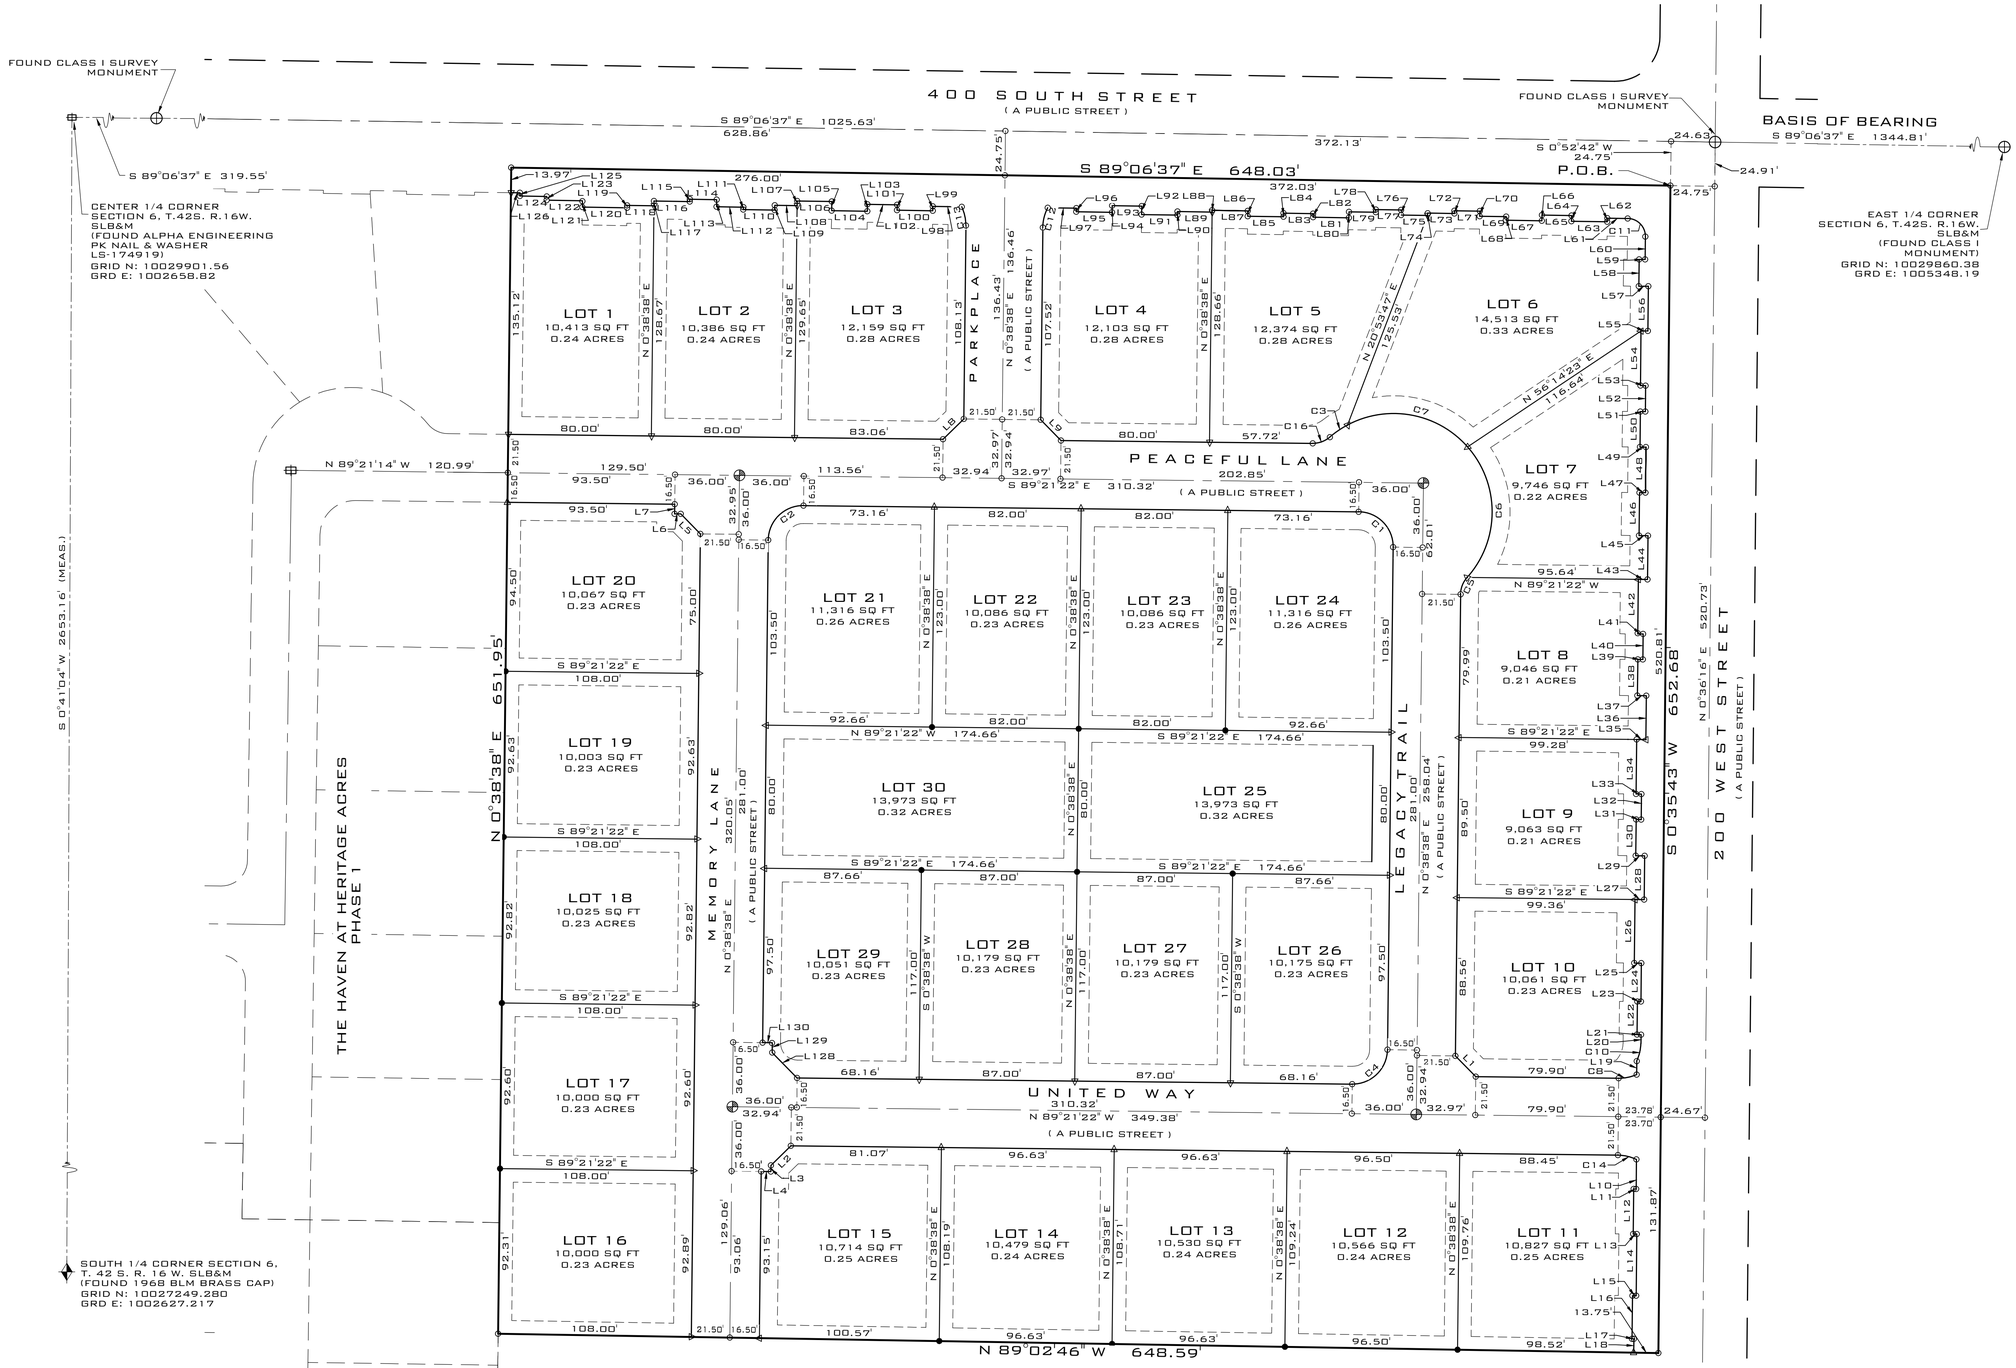

ROSENBERG ASSOCIATES
CIVIL ENGINEERS • LAND SURVEYORS
352 East Riverside Drive, Suite A-2, St. George, Utah 84790 Ph (435) 673-8586 Fx (435) 673-8397, www.RACIVIL.COM

SURVEY-FPLAT	9/23/21 DATE:	C.G.A. DRAWN:
JOB NUMBER: 12510-21	1" = 40' SCALE:	B.E.A. CHECKED:

THE FINAL PLAT FOR UNITY VILLAGE

LOCATED IN THE S.E. 1/4 OF SECTION 6
T.42S., R.16W., S.L.B.&M.
IVINS CITY | WASHINGTON COUNTY | UTAH