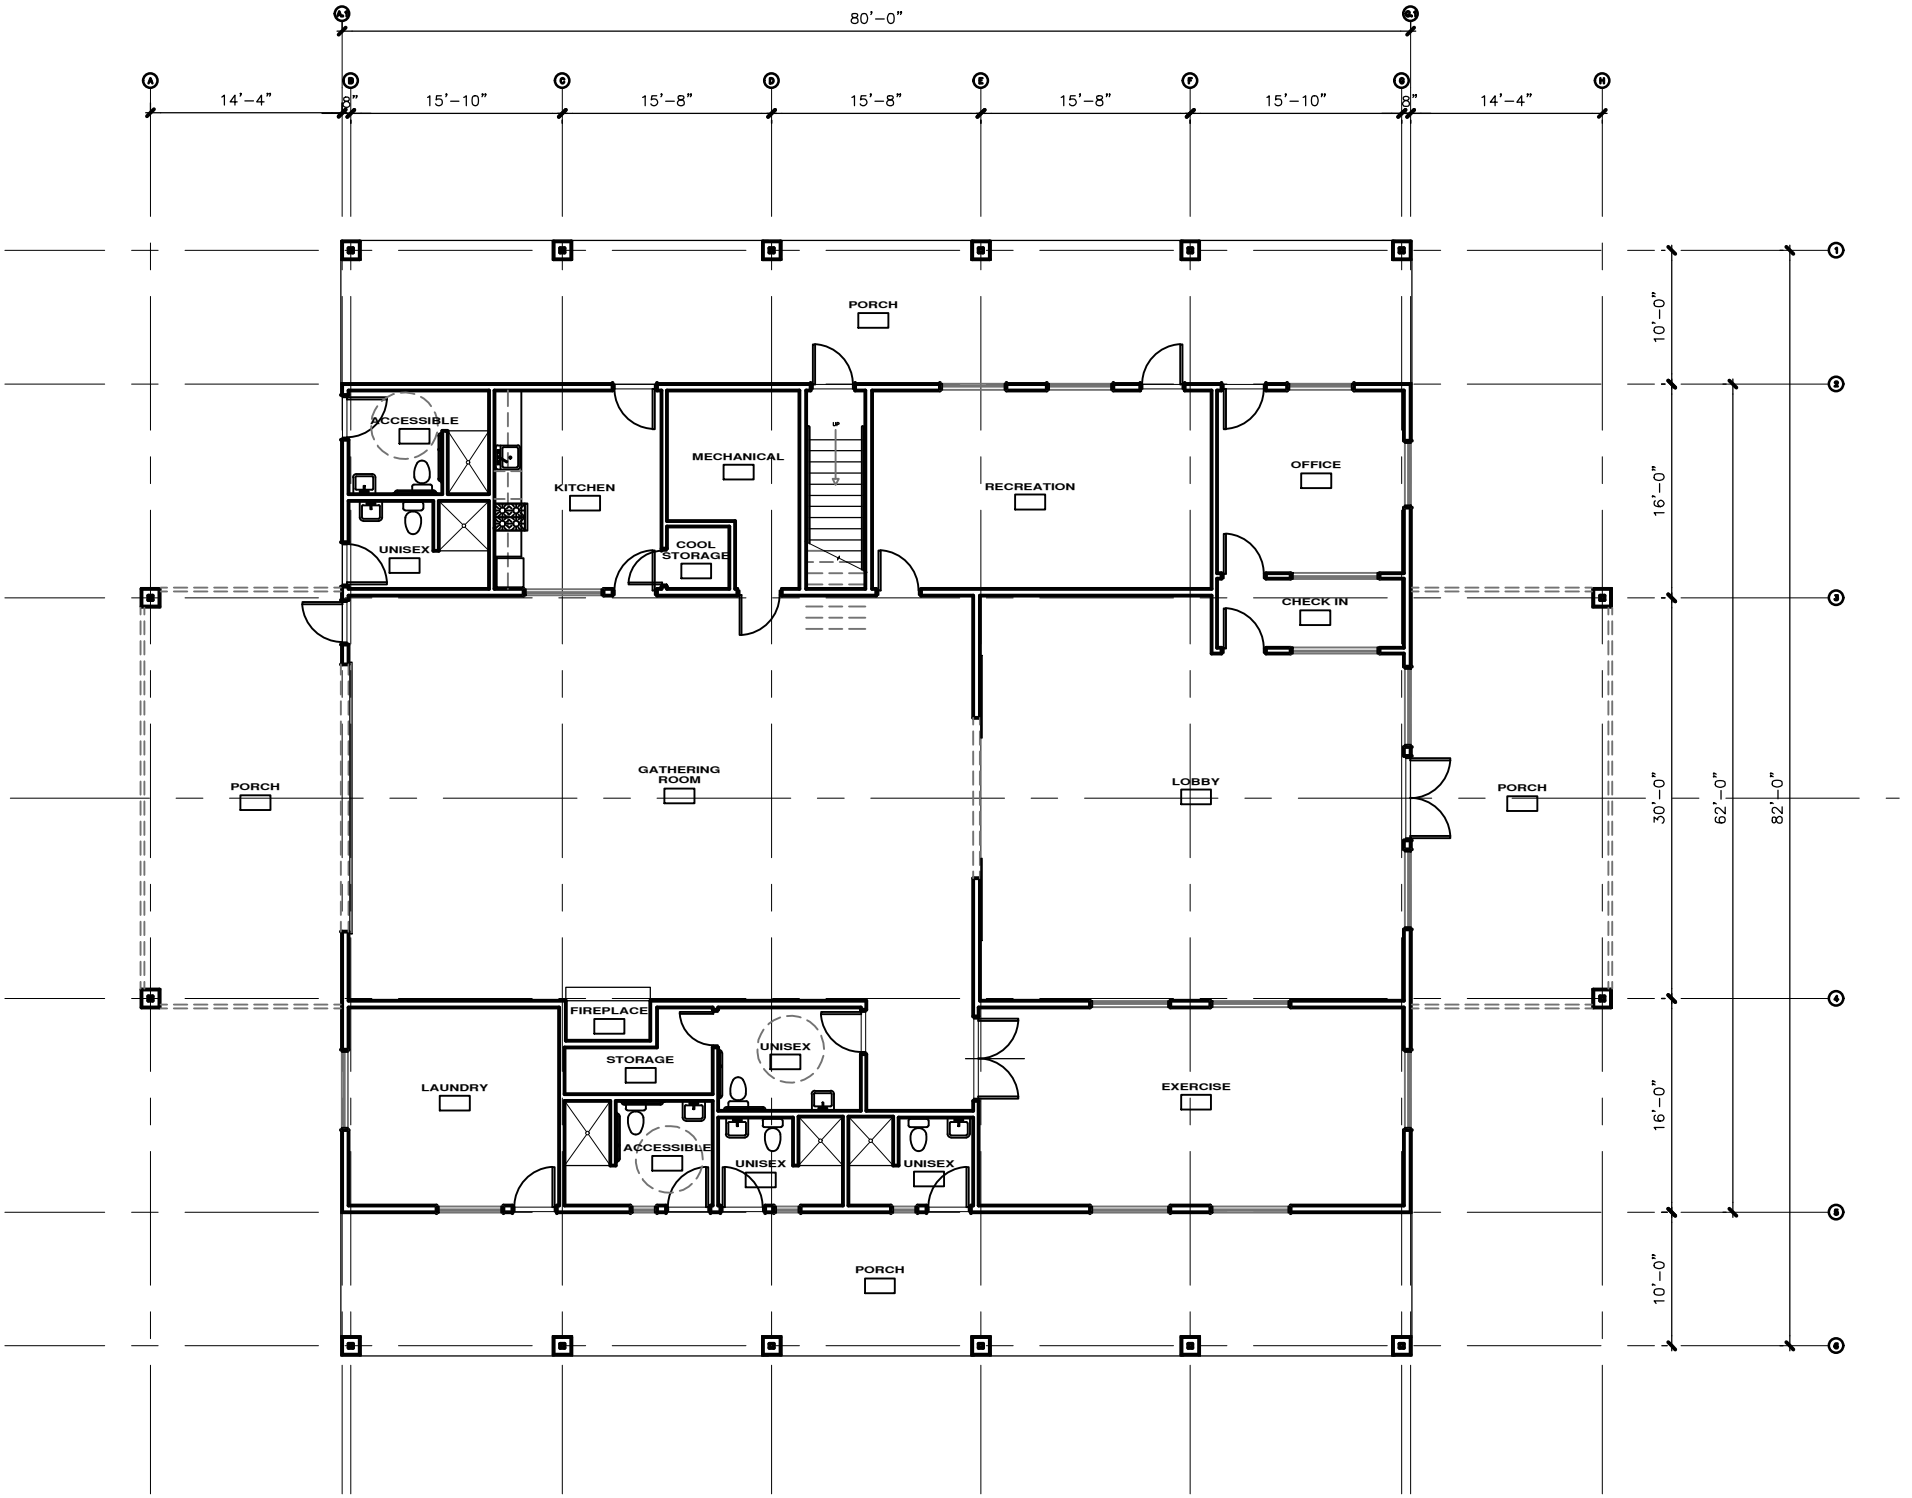


MAIN LEVEL FLOOR PLAN
HIDDEN SPRINGS CLUBHOUSE
SCHEME 8-7-2020