

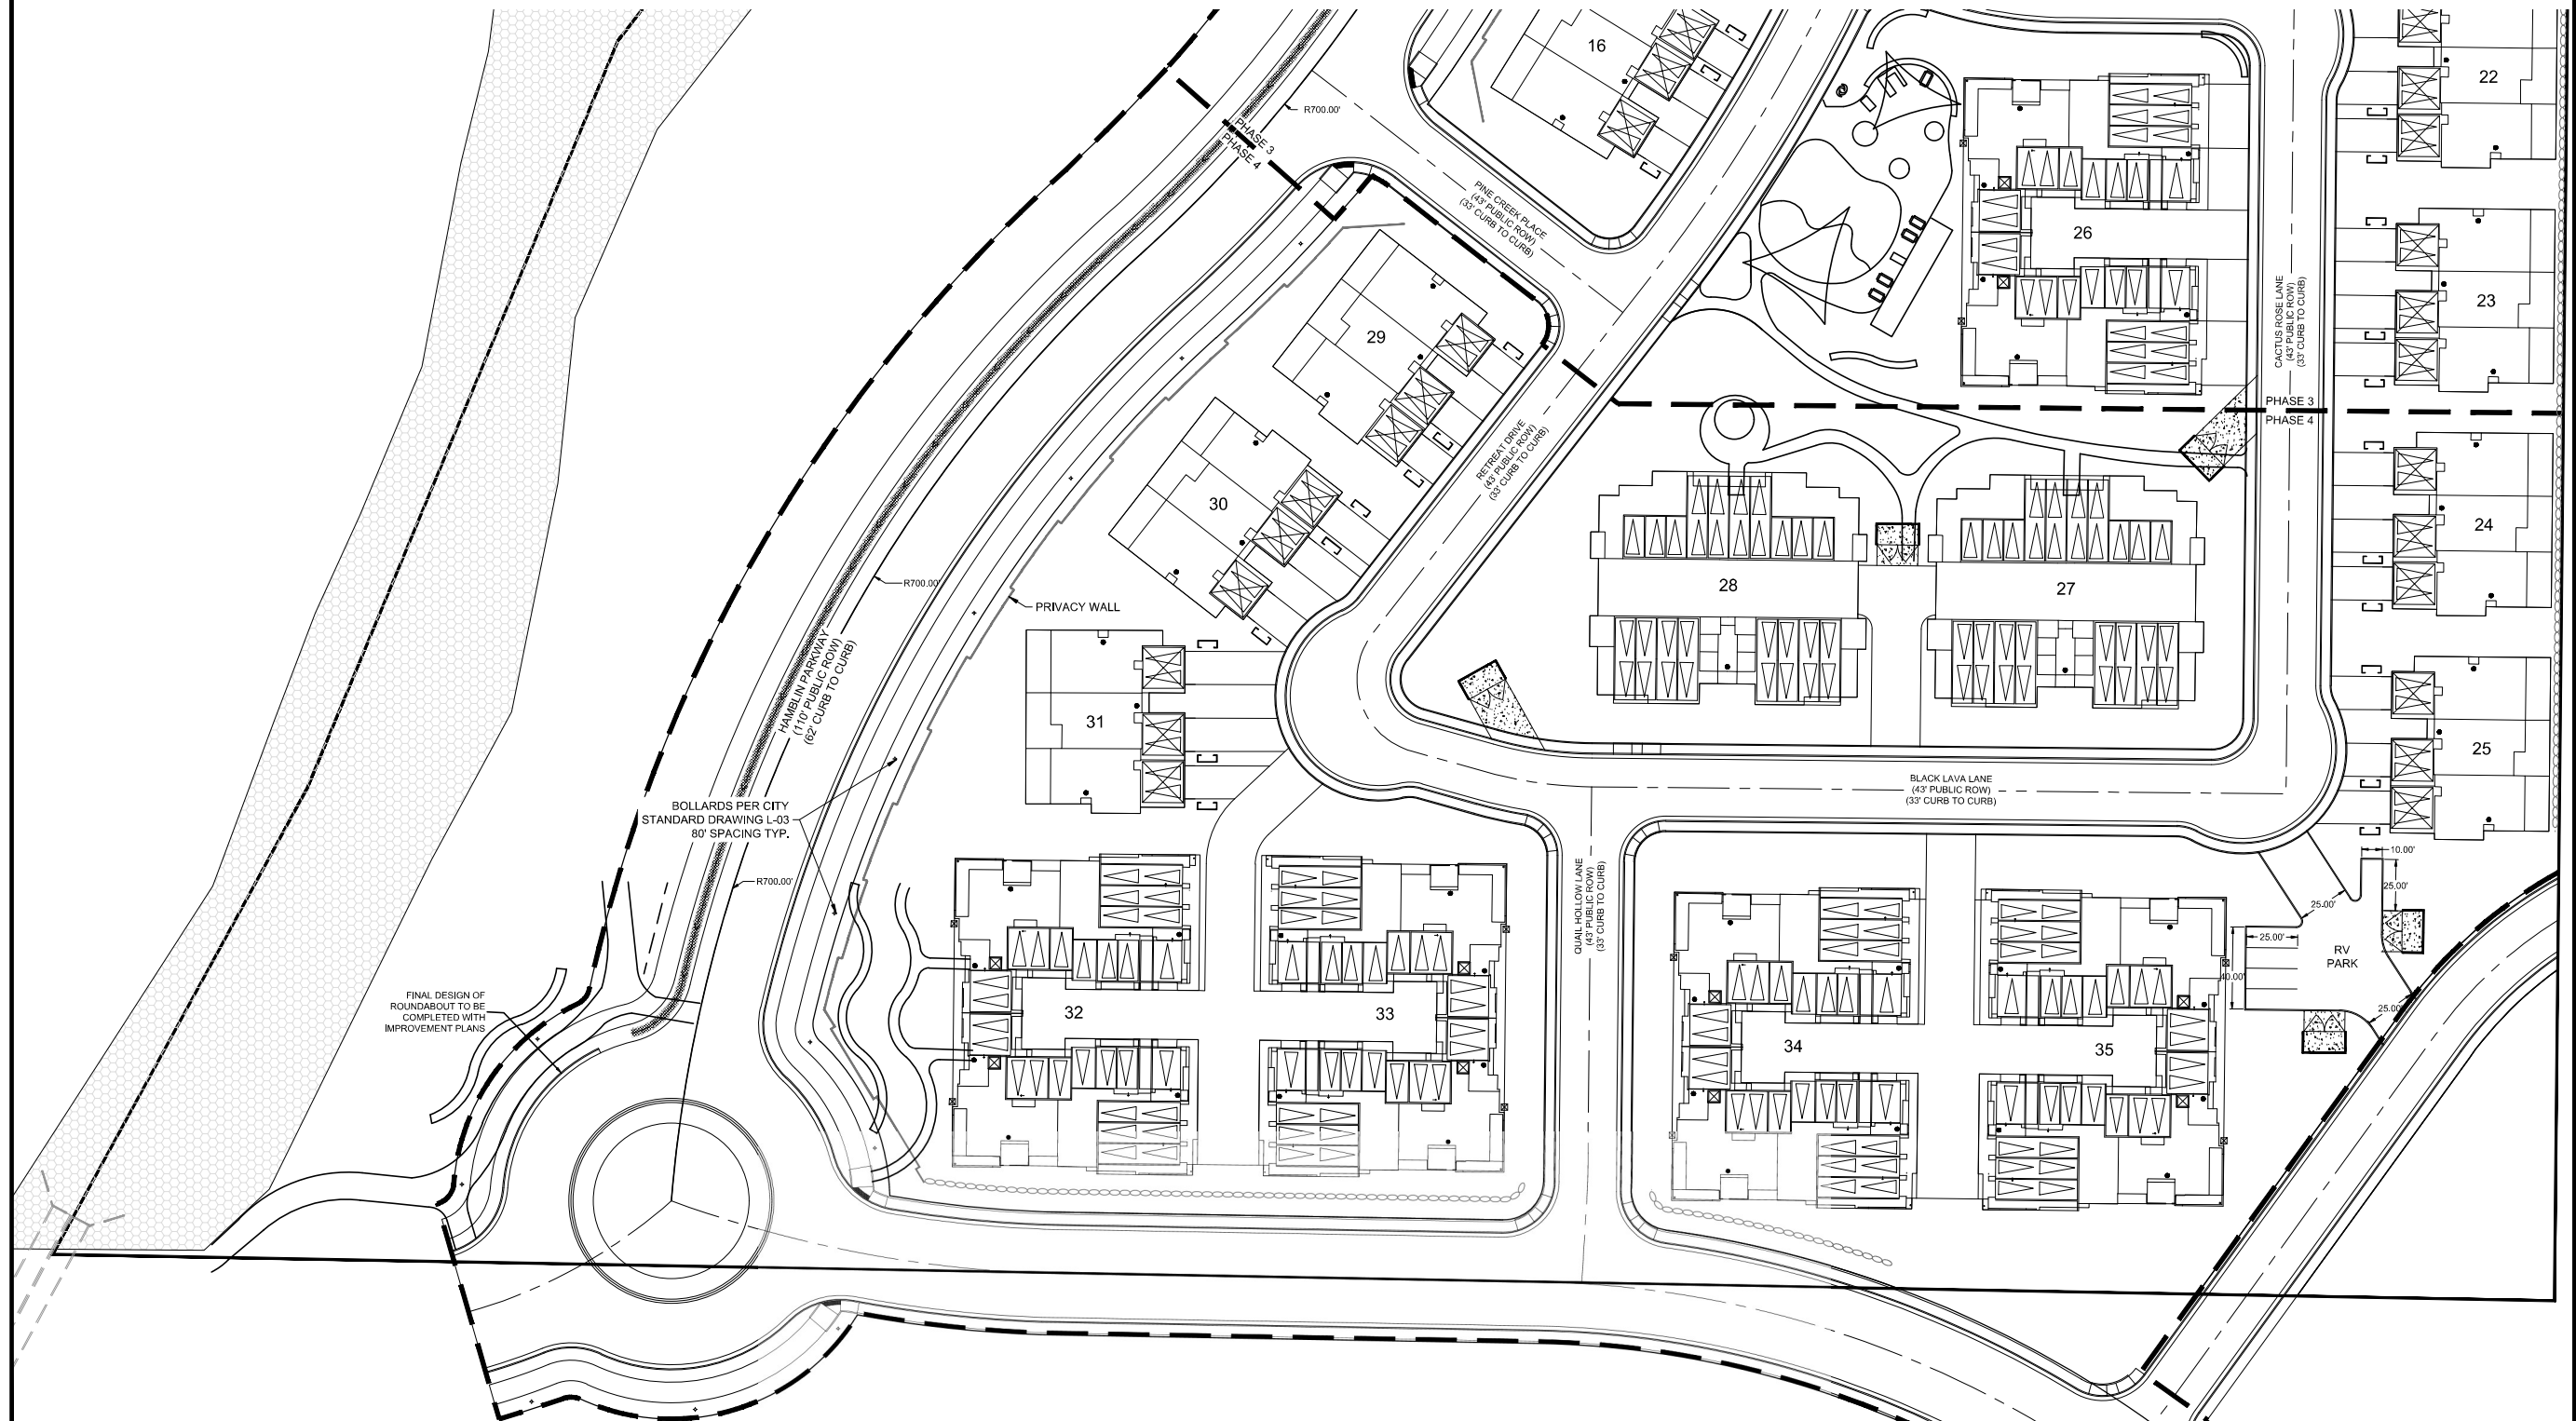


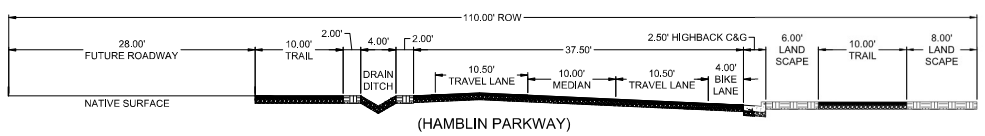

(HAMBLIN PARKWAY)

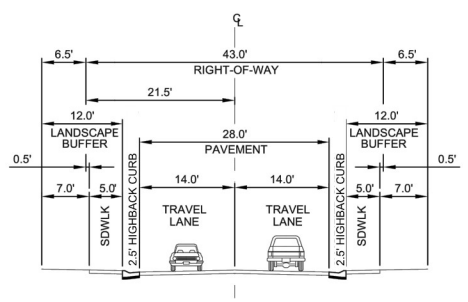

RESIDENTIAL ALTERNATIVE 43'
(INTERIOR STREETS)

GRAPHIC SCALE
40 0 20 40 80
(IN FEET)
1 inch = 40 ft.

No	Date	By	Revision

BUSH & GUDGELL, INC.
Engineers - Planners - Surveyors
205 East Tabernacle Suite #4
St. George, Utah 84770
Phone (435) 673-2337 / Fax (435) 673-3161
www.bushandgudgell.com

DATE: 10/12/2023
DRAWN: TJR
APPROVED:
SCALE: 1" = 40'
JOB NO. 221251

SITE & SIGNAGE PLAN

EAST RESORT CONSTRUCTION DRAWINGS
THE RETREAT AT SNOW CANYON
LOCATED IN IVINS, UT 84738

SHEET
C2.4

FILE: 221251 - PRELIMINARY

X:\221000-221999\221251 - SITLA 120 Acres\Drawings\Improvement Plans\The Retreat At Snow Canyon - East Resort - Construction Drawings\Site & Signage.dwg