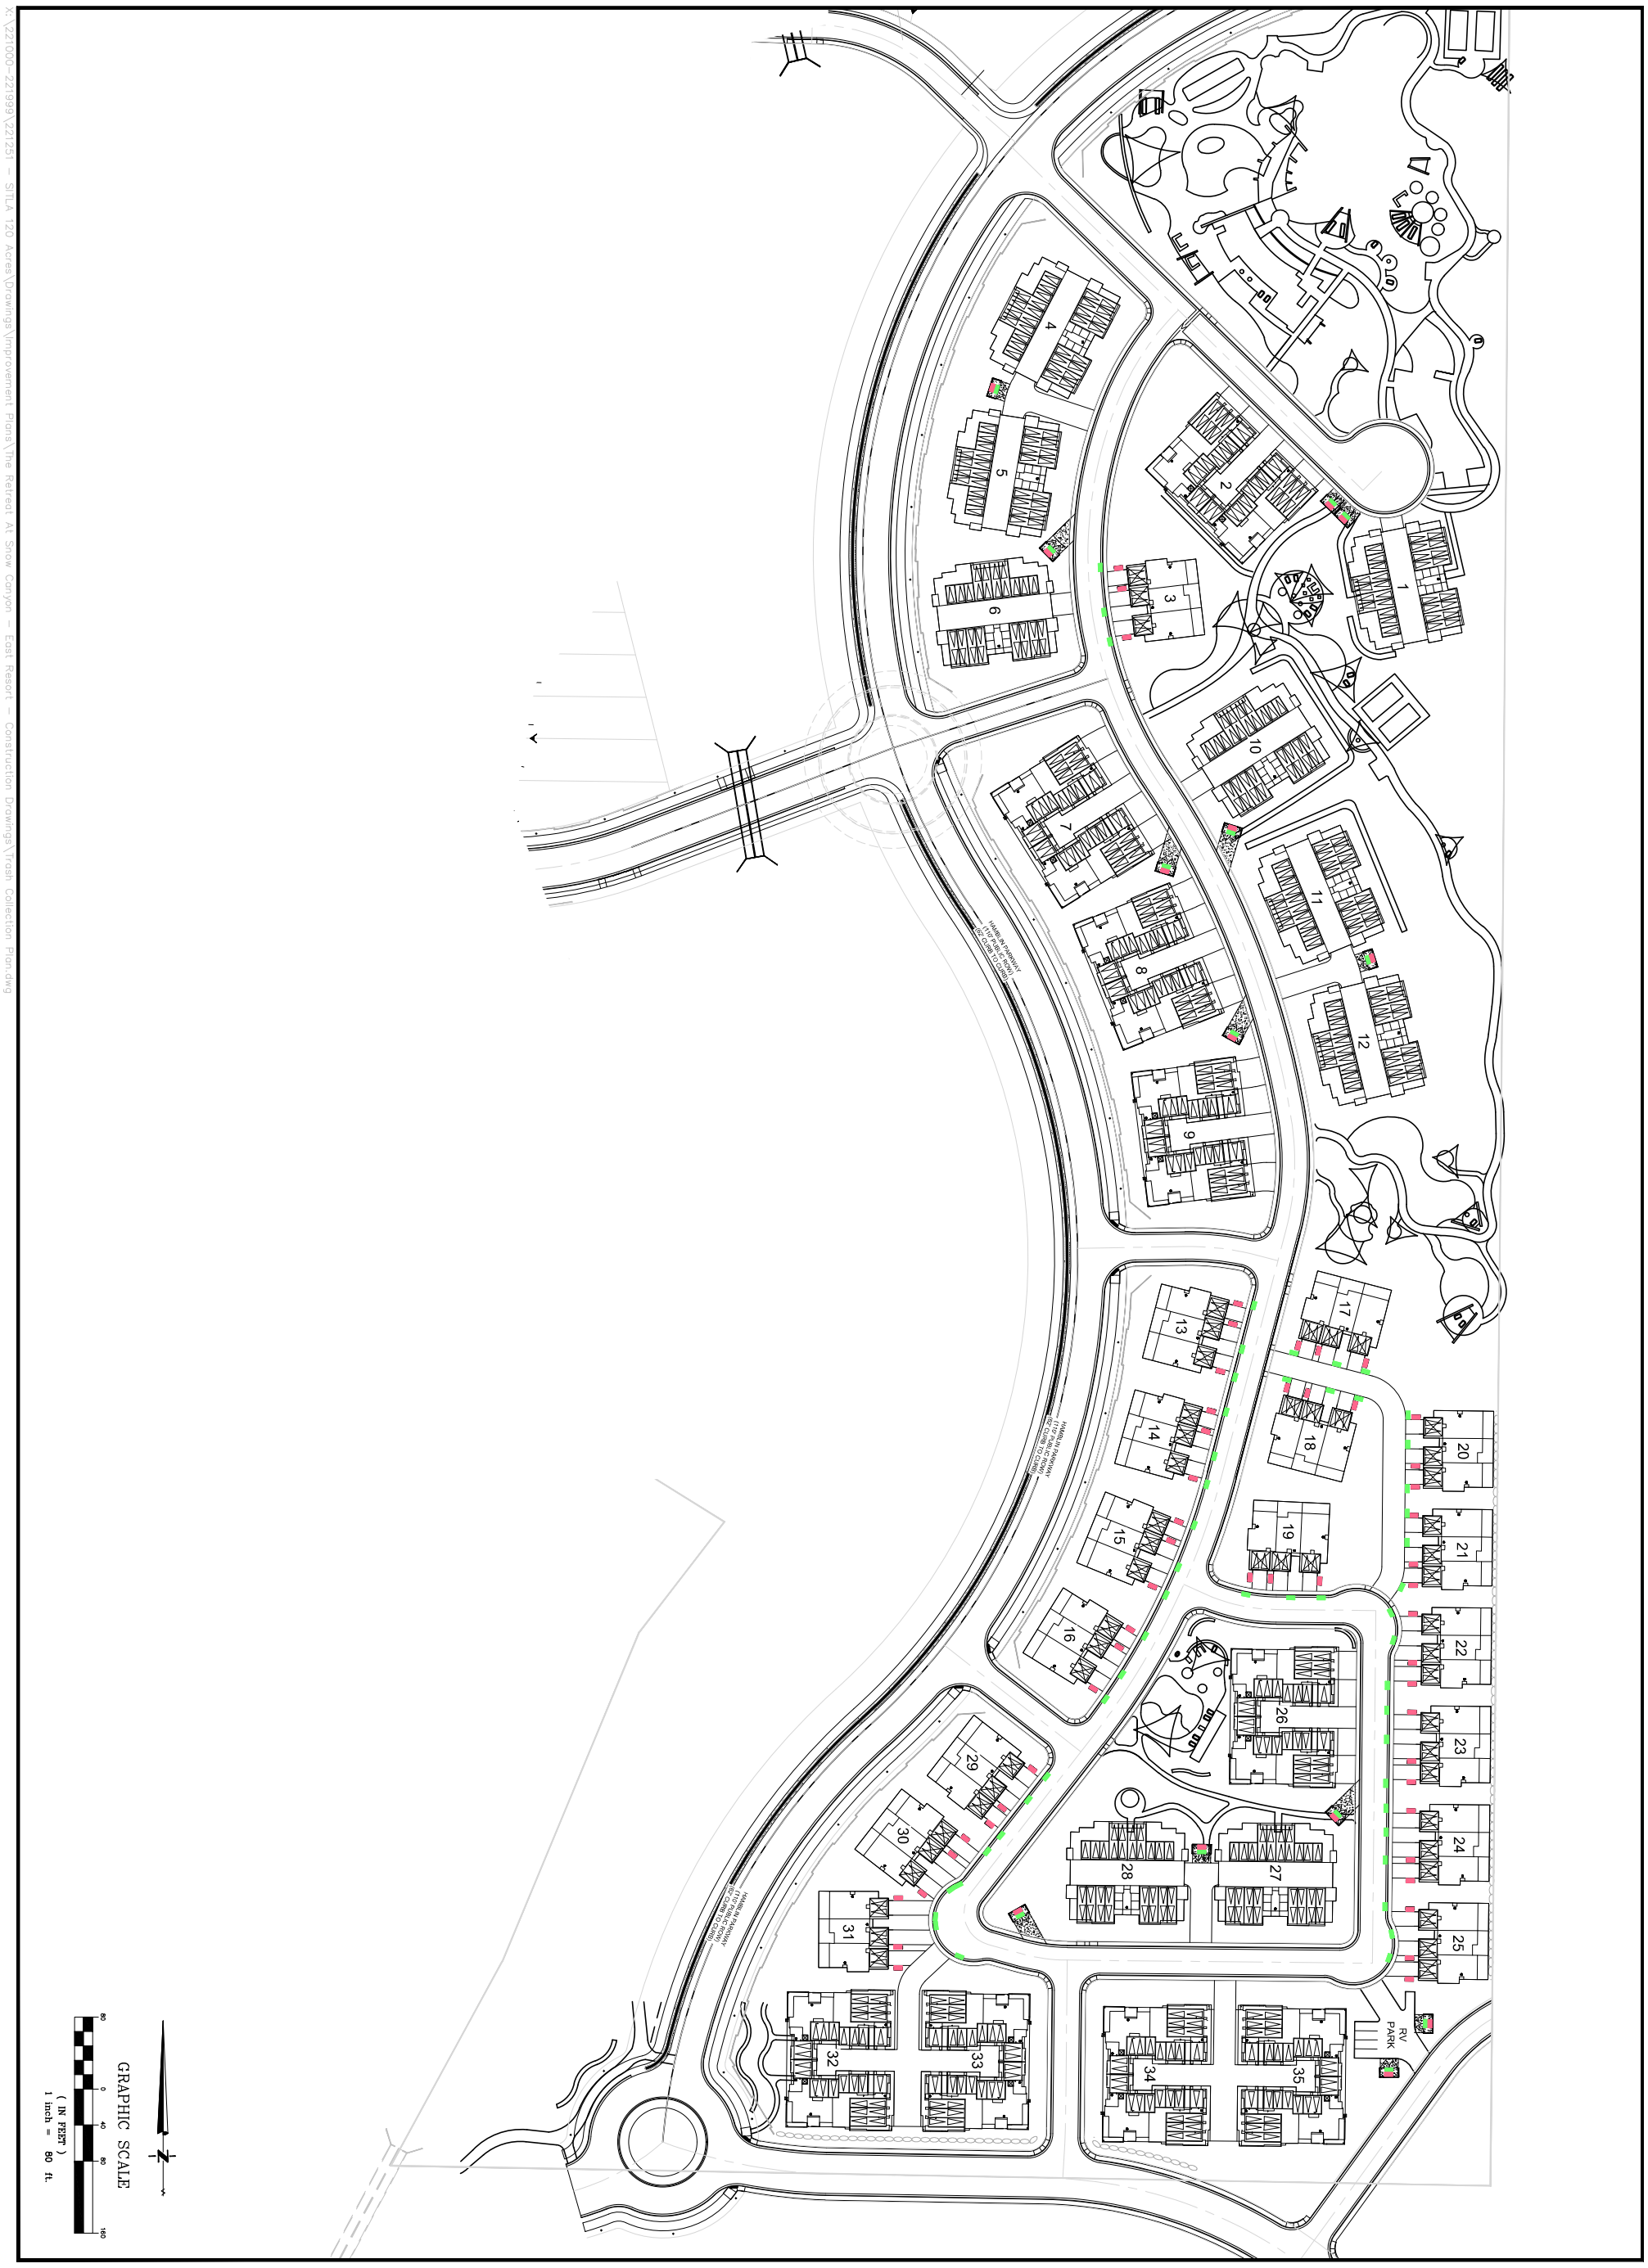


FILE: 221251 – PRELIMINARY	SHEET C1.5	TRASH COLLECTION PLAN EAST RESORT CONSTRUCTION DRAWINGS THE RETREAT AT SNOW CANYON LOCATED IN IVINS, UT 84738	DATE: 10/12/2023 DRAWN: TJR APPROVED: SCALE: 1" = 40' JOB NO. 221251

BUSH & GUDGELL, INC.
Engineers - Planners - Surveyors
205 East Tabernacle Suite #4
St. George, Utah 84770
Phone (435) 673-2337 / Fax (435) 673-3161
www.bushandgudgell.com

No	Date	By	Revision

X:\221000-221999\221251 – SITLA 120 Acres\Drawings\Improvement Plans\The Retreat At Snow Canyon – East Resort – Construction Drawings\Trash Collection Plan.dwg