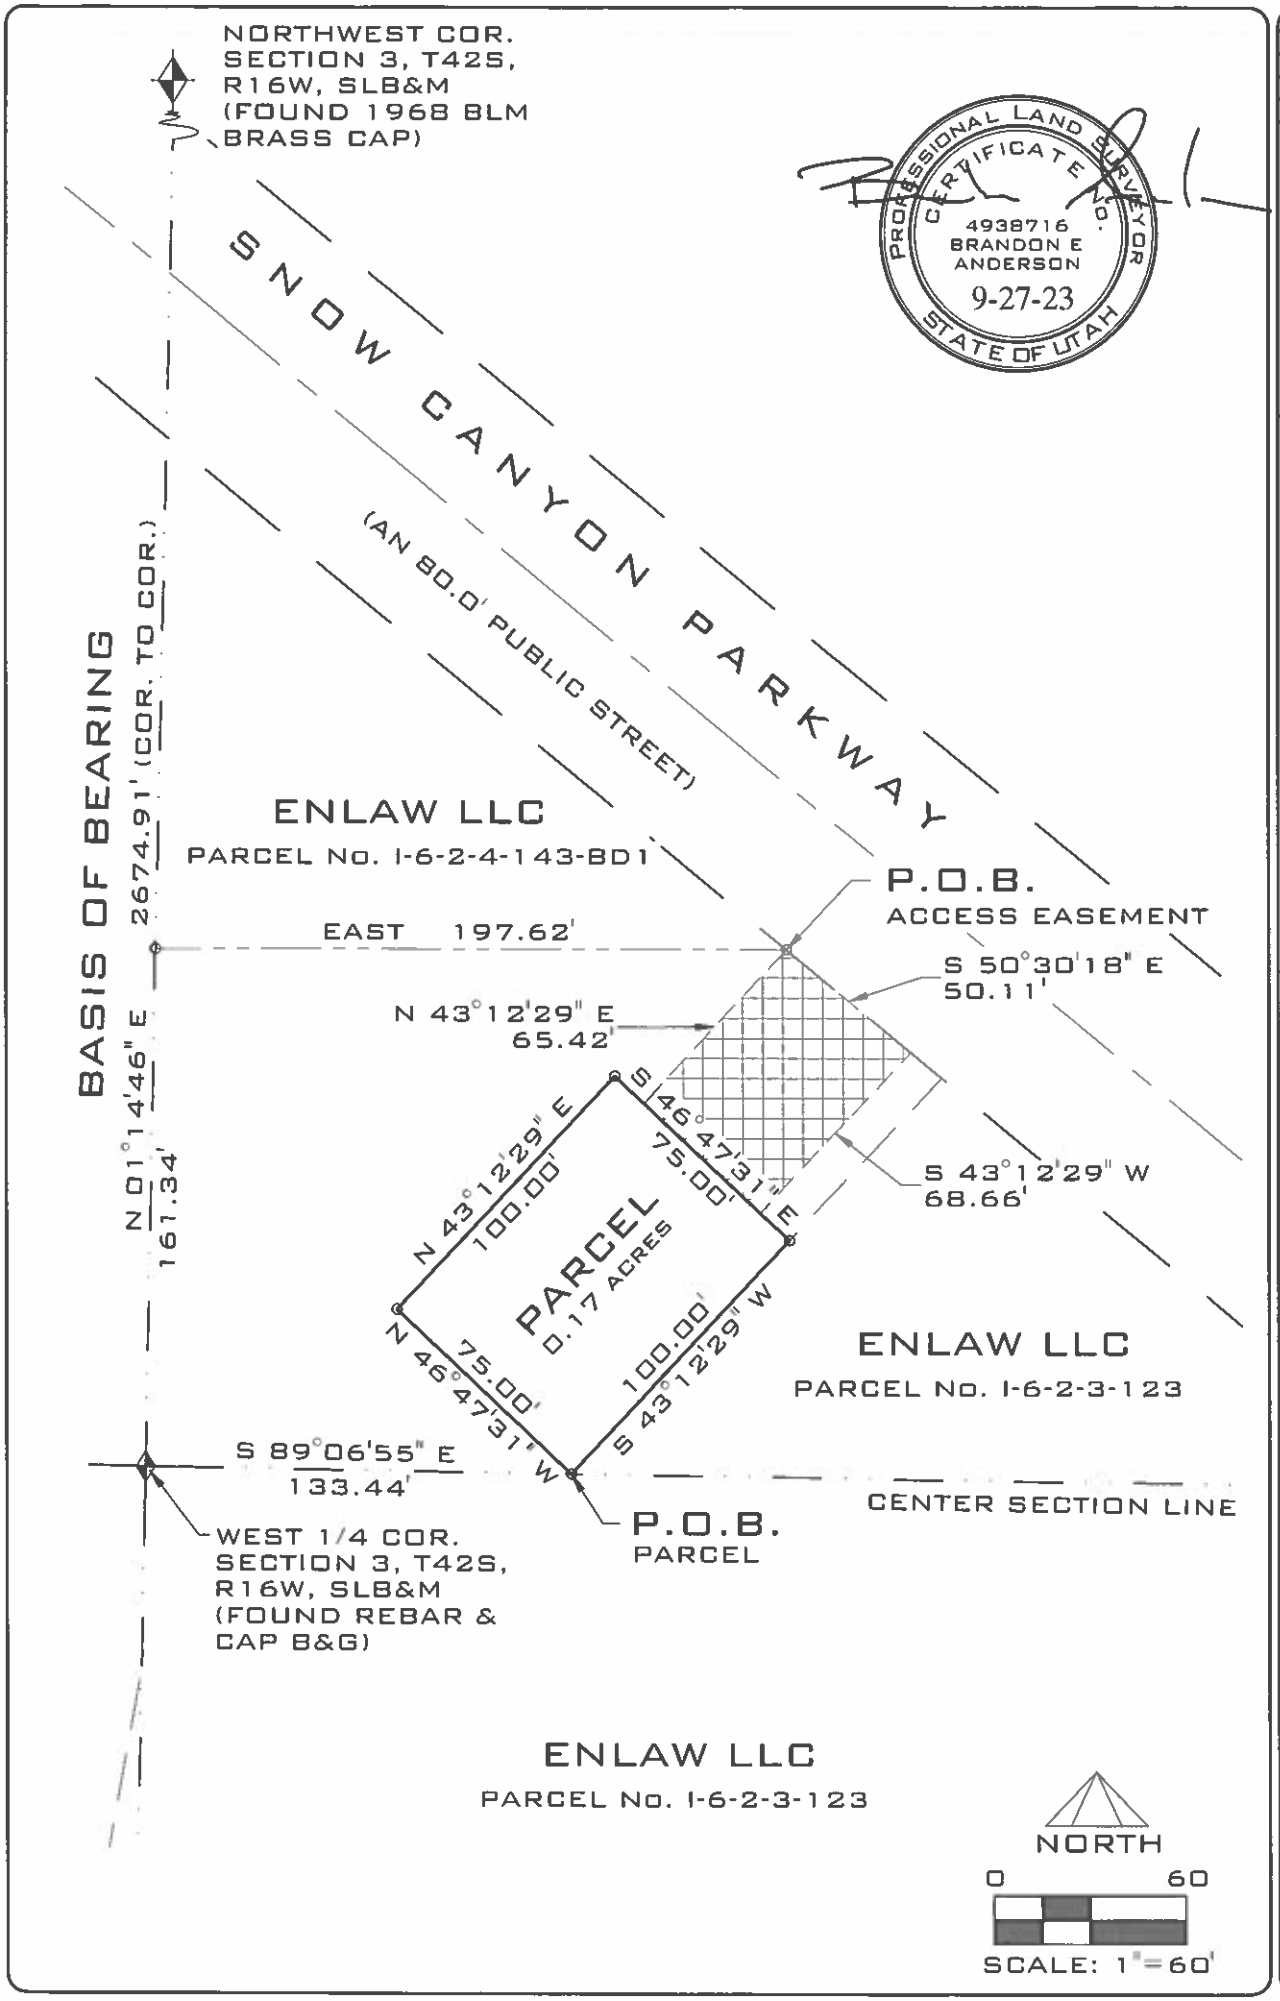


DATE: 9/27/2023
JOB NO.: 13702-23PH101
DRAWN BY: B.E.A.
SCALE: 1"=60'
DWG: SURVEY-EXHIBIT

REVISIONS | DATE

ROSENBERG ASSOCIATES
CIVIL ENGINEERS - LAND SURVEYORS

352 East Riverside Drive, Suite A-2
St. George, Utah
84790
435.673.8586
www.racivil.com


EXHIBIT MAP

FOR

ENLAW LLC

LOCATED IN SECTION 3, T42S, R16W, SLB&M
IVINS CITY | WASHINGTON COUNTY | UTAH

SHEET
1
OF 1 SHEETS

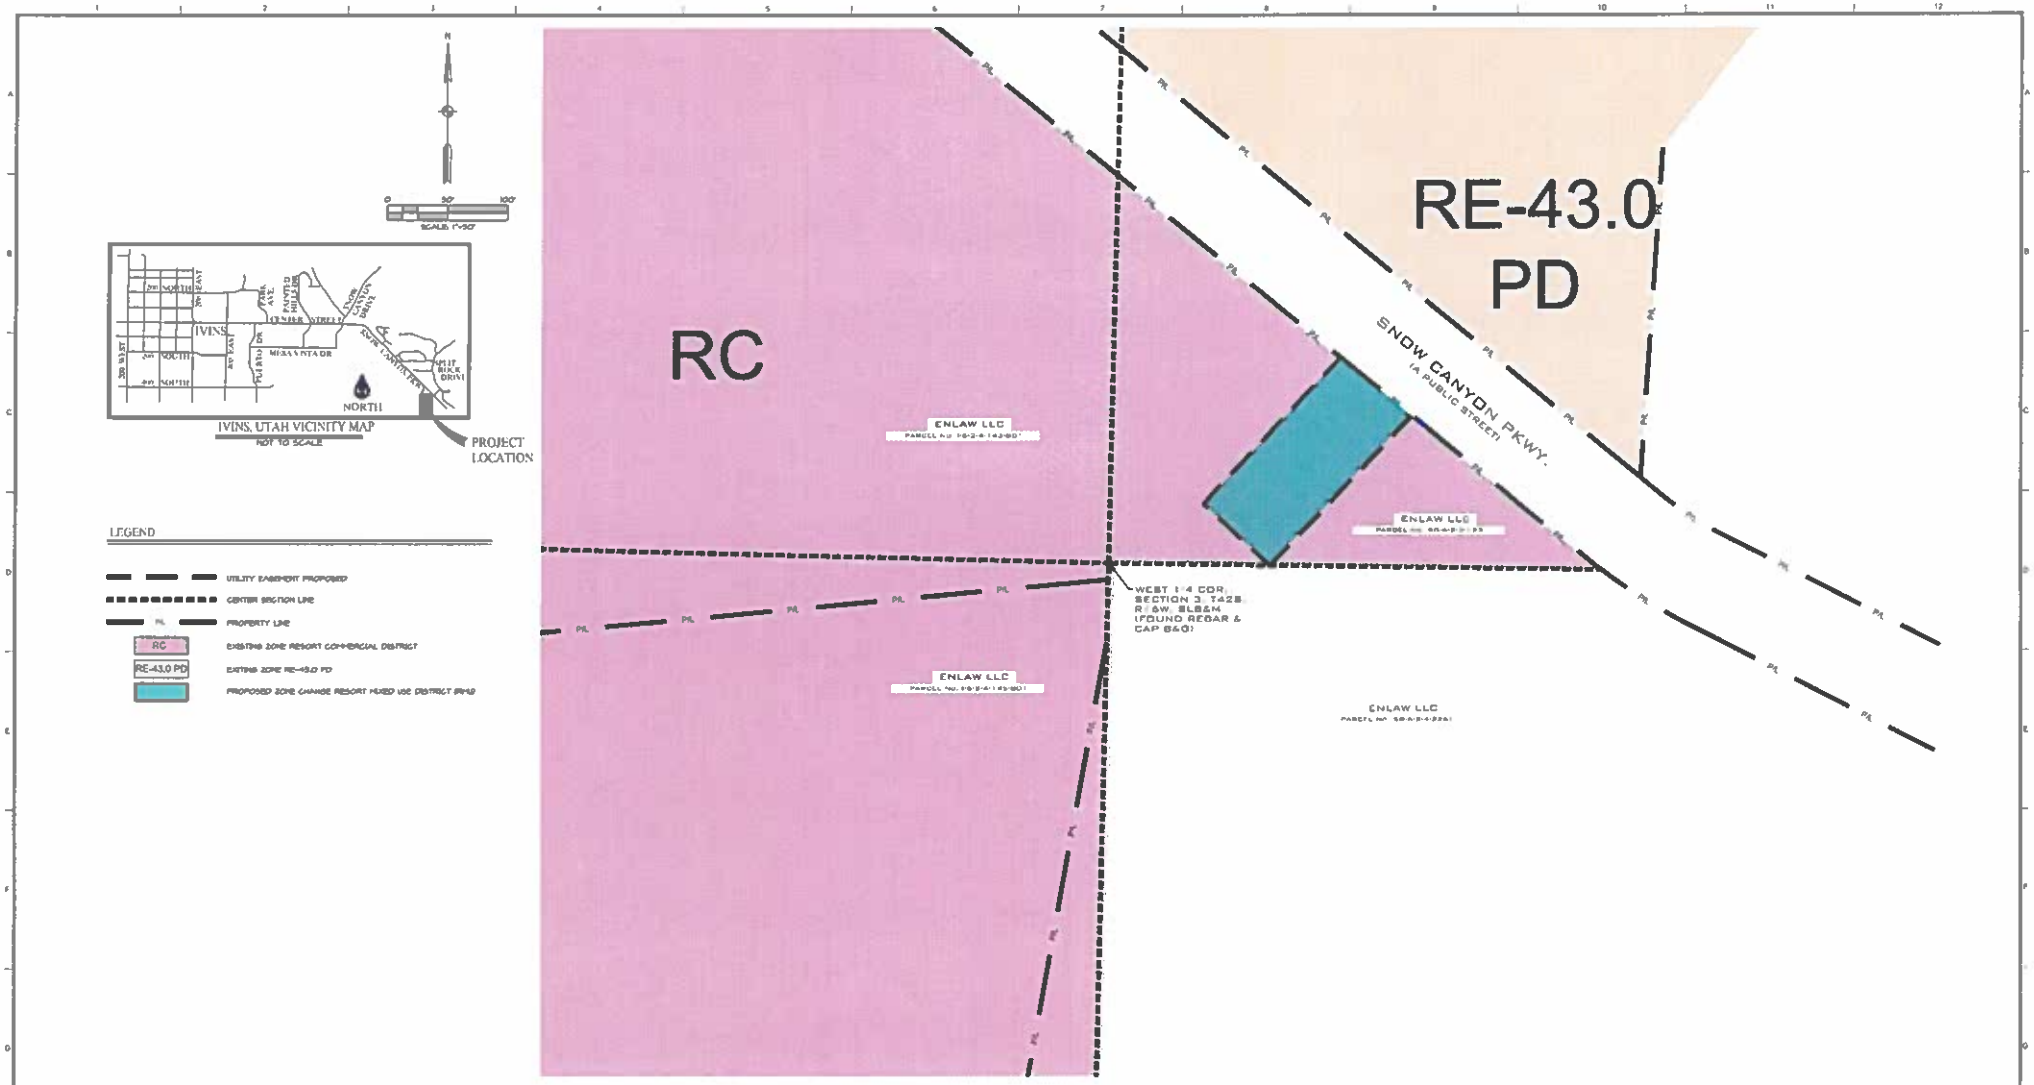

REFERENCE DRAWINGS			WORK ORDERS		REVISIONS				ENGINEERING RECORD		
DRAWING NUMBER	REV	DRAWING DESCRIPTION	WO NUMBER	DESCRIPTION	NO	DESCRIPTION	DATE	BY	CHECK	DRAWN BY	LINE NUMBER
										CHECKED BY	FACILITY
										PROJECT ENGR.	TITLE
										SURVEYOR	DESCRIPTION
										ENGR MINOR	ADDRESS
										CONSTR MINOR	
										MEAS & CTRLS	

THE INFORMATION AND CONCEPTS CONTAINED IN THIS DOCUMENT ARE CONFIDENTIAL AND THE PROPERTY OF DOMINION ENERGY AND/OR THE CLIENT IDENTIFIED. DUPLICATION OR USE OF THIS INFORMATION AND/OR CONSTRUCTION OF SYSTEMS BASED ON THIS DOCUMENT ARE STRICTLY PROHIBITED WITHOUT WRITTEN AUTHORIZATION FROM DOMINION ENERGY.

SECTION T R
ELEVATION
LAT LONG
SCALE

CITY | COUNTY | STATE

DRAWING NUMBER | SHEET | REVISION