

EXHIBIT "C"

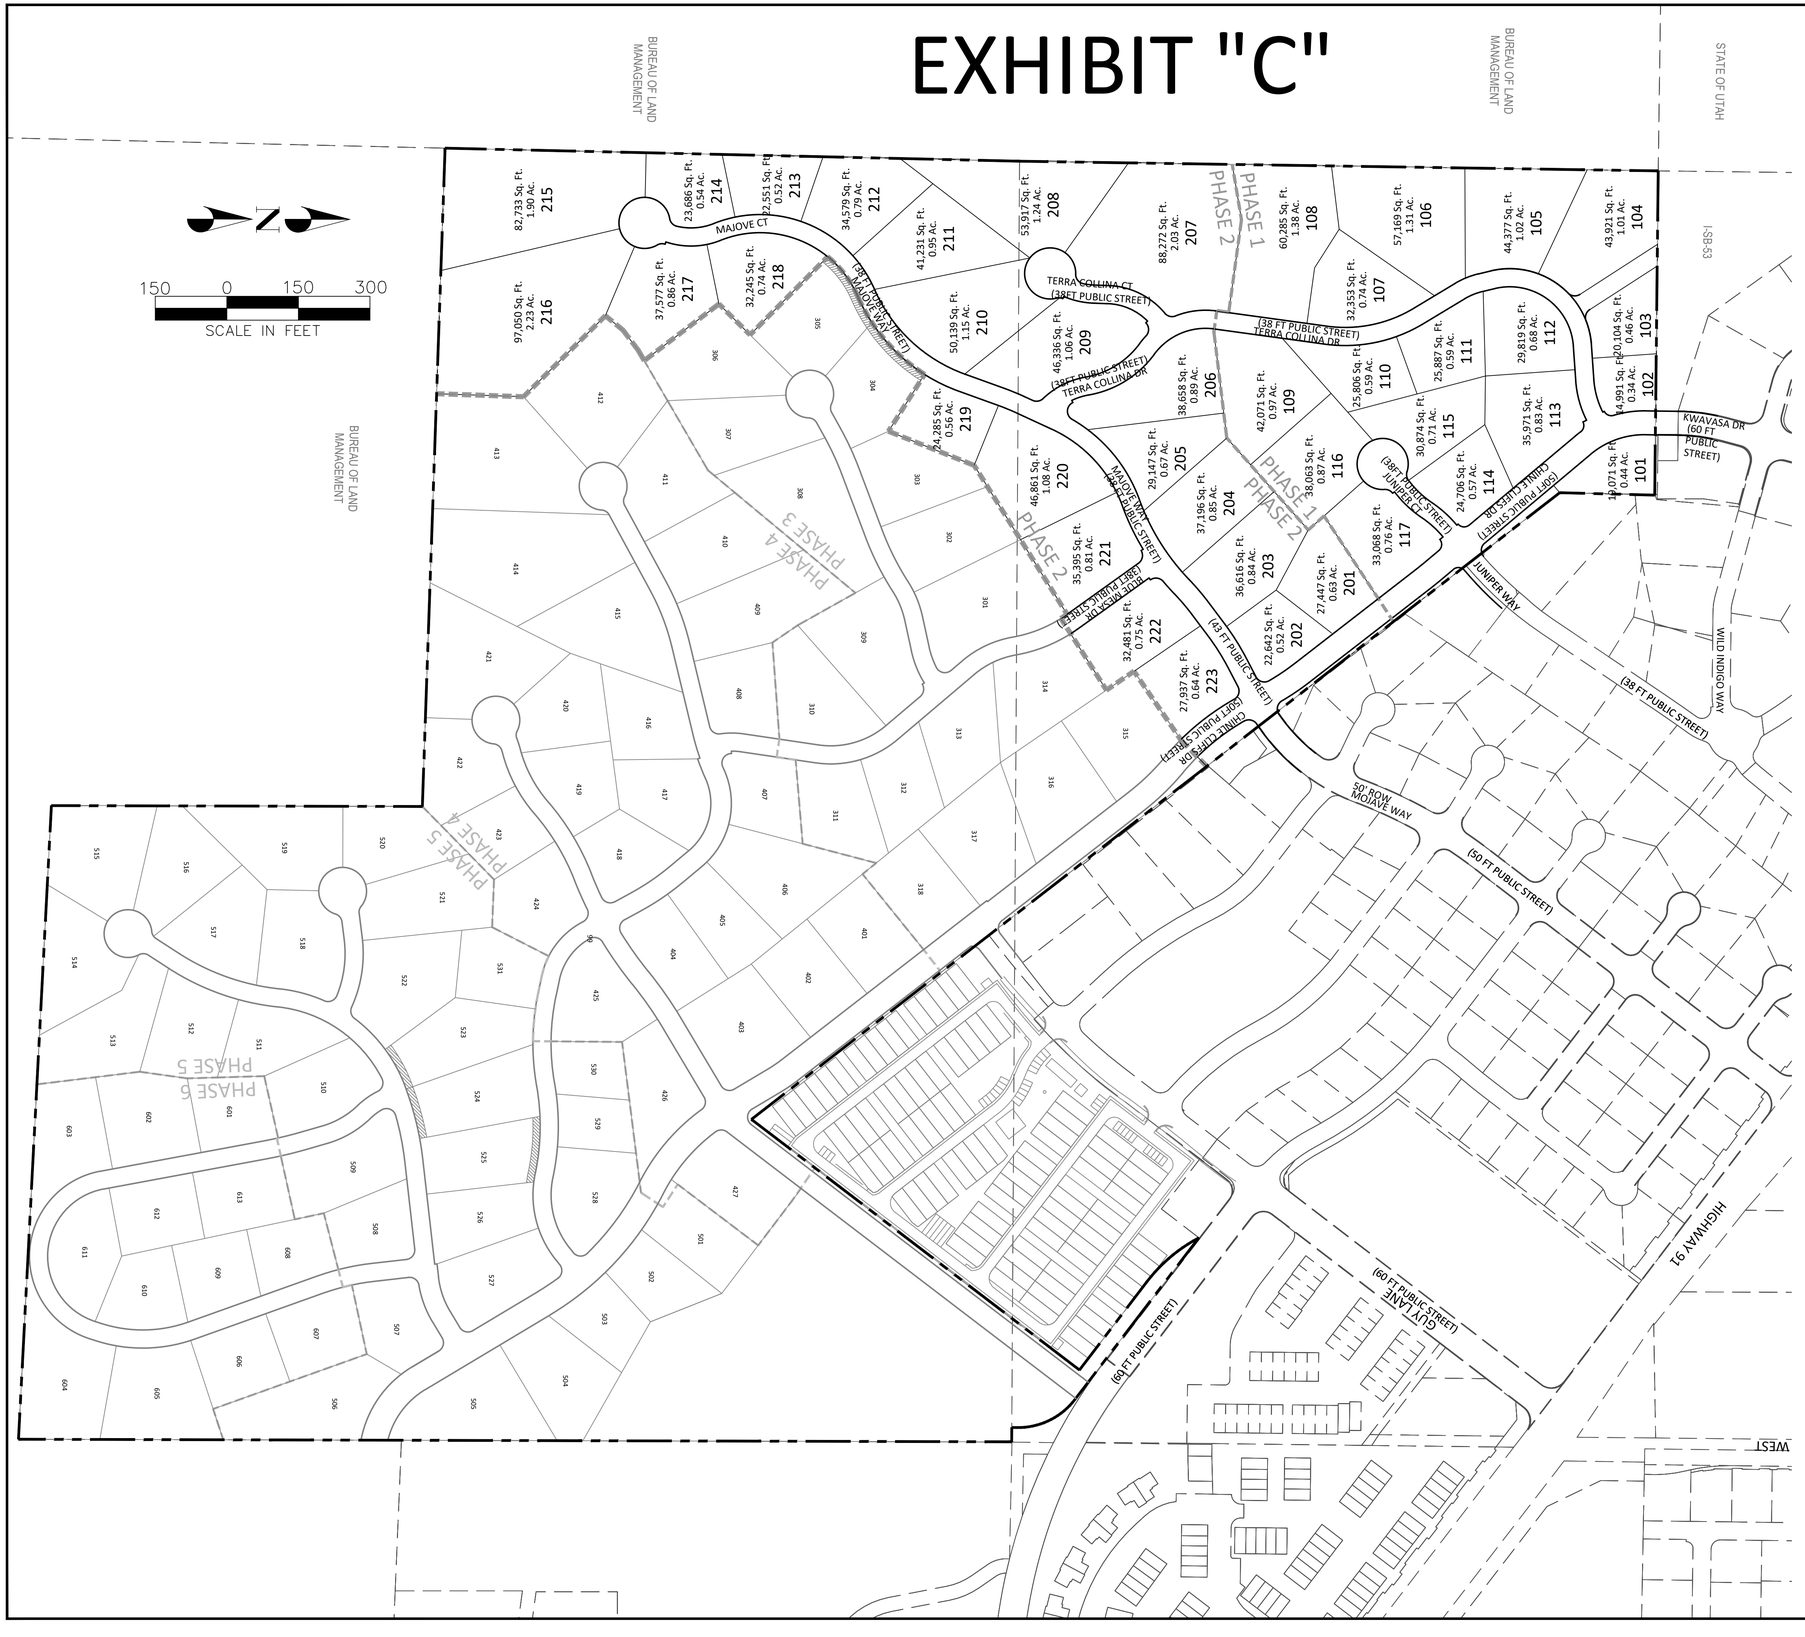

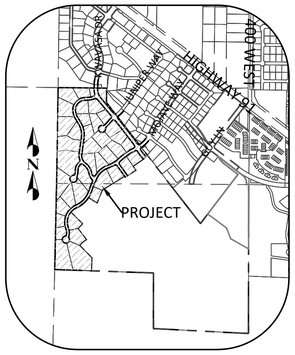

VICINITY MAP
SCALE 1:1000

SITE DATA:

SITE AREA:	129 ACRES
TOTAL DWELLING UNITS:	130 UNITS
DENSITY:	1 DU/AC

LEGEND:

- SUBDIVISION BOUNDARY
- ROAD RIGHT OF WAY LINE
- PROPOSED PROPERTY LINE
- PROPOSED FUTURE PHASE PROPERTY LINE
- PROPOSED FUTURE ROW LINE
- EXISTING PROPERTY LINE
- PHASE BOUNDARY

NO.	DESCRIPTION	DATE	APP'D

PROJECT NAME : CHINLE CLIFFS
PRELIMINARY PLAN
COVER SHEET

SHEET NAME : EXHIBIT "C"

DSG ENGINEERING, INC
LAND PLANNERS, LAND SURVEYORS, CIVIL ENGINEERS
113 EAST 200 NORTH STE. #2
St. George, UT 84770
Office (435) 628-2121

DATE :	JULY 2025
PM :	MT
DRAWN BY :	MT
DESIGNED BY :	MT
CHECKED BY :	
PROJECT NO. :	14-012
SCALE :	150

SHEET NUMBER :

EX-C

1 OF 1 TOTAL