
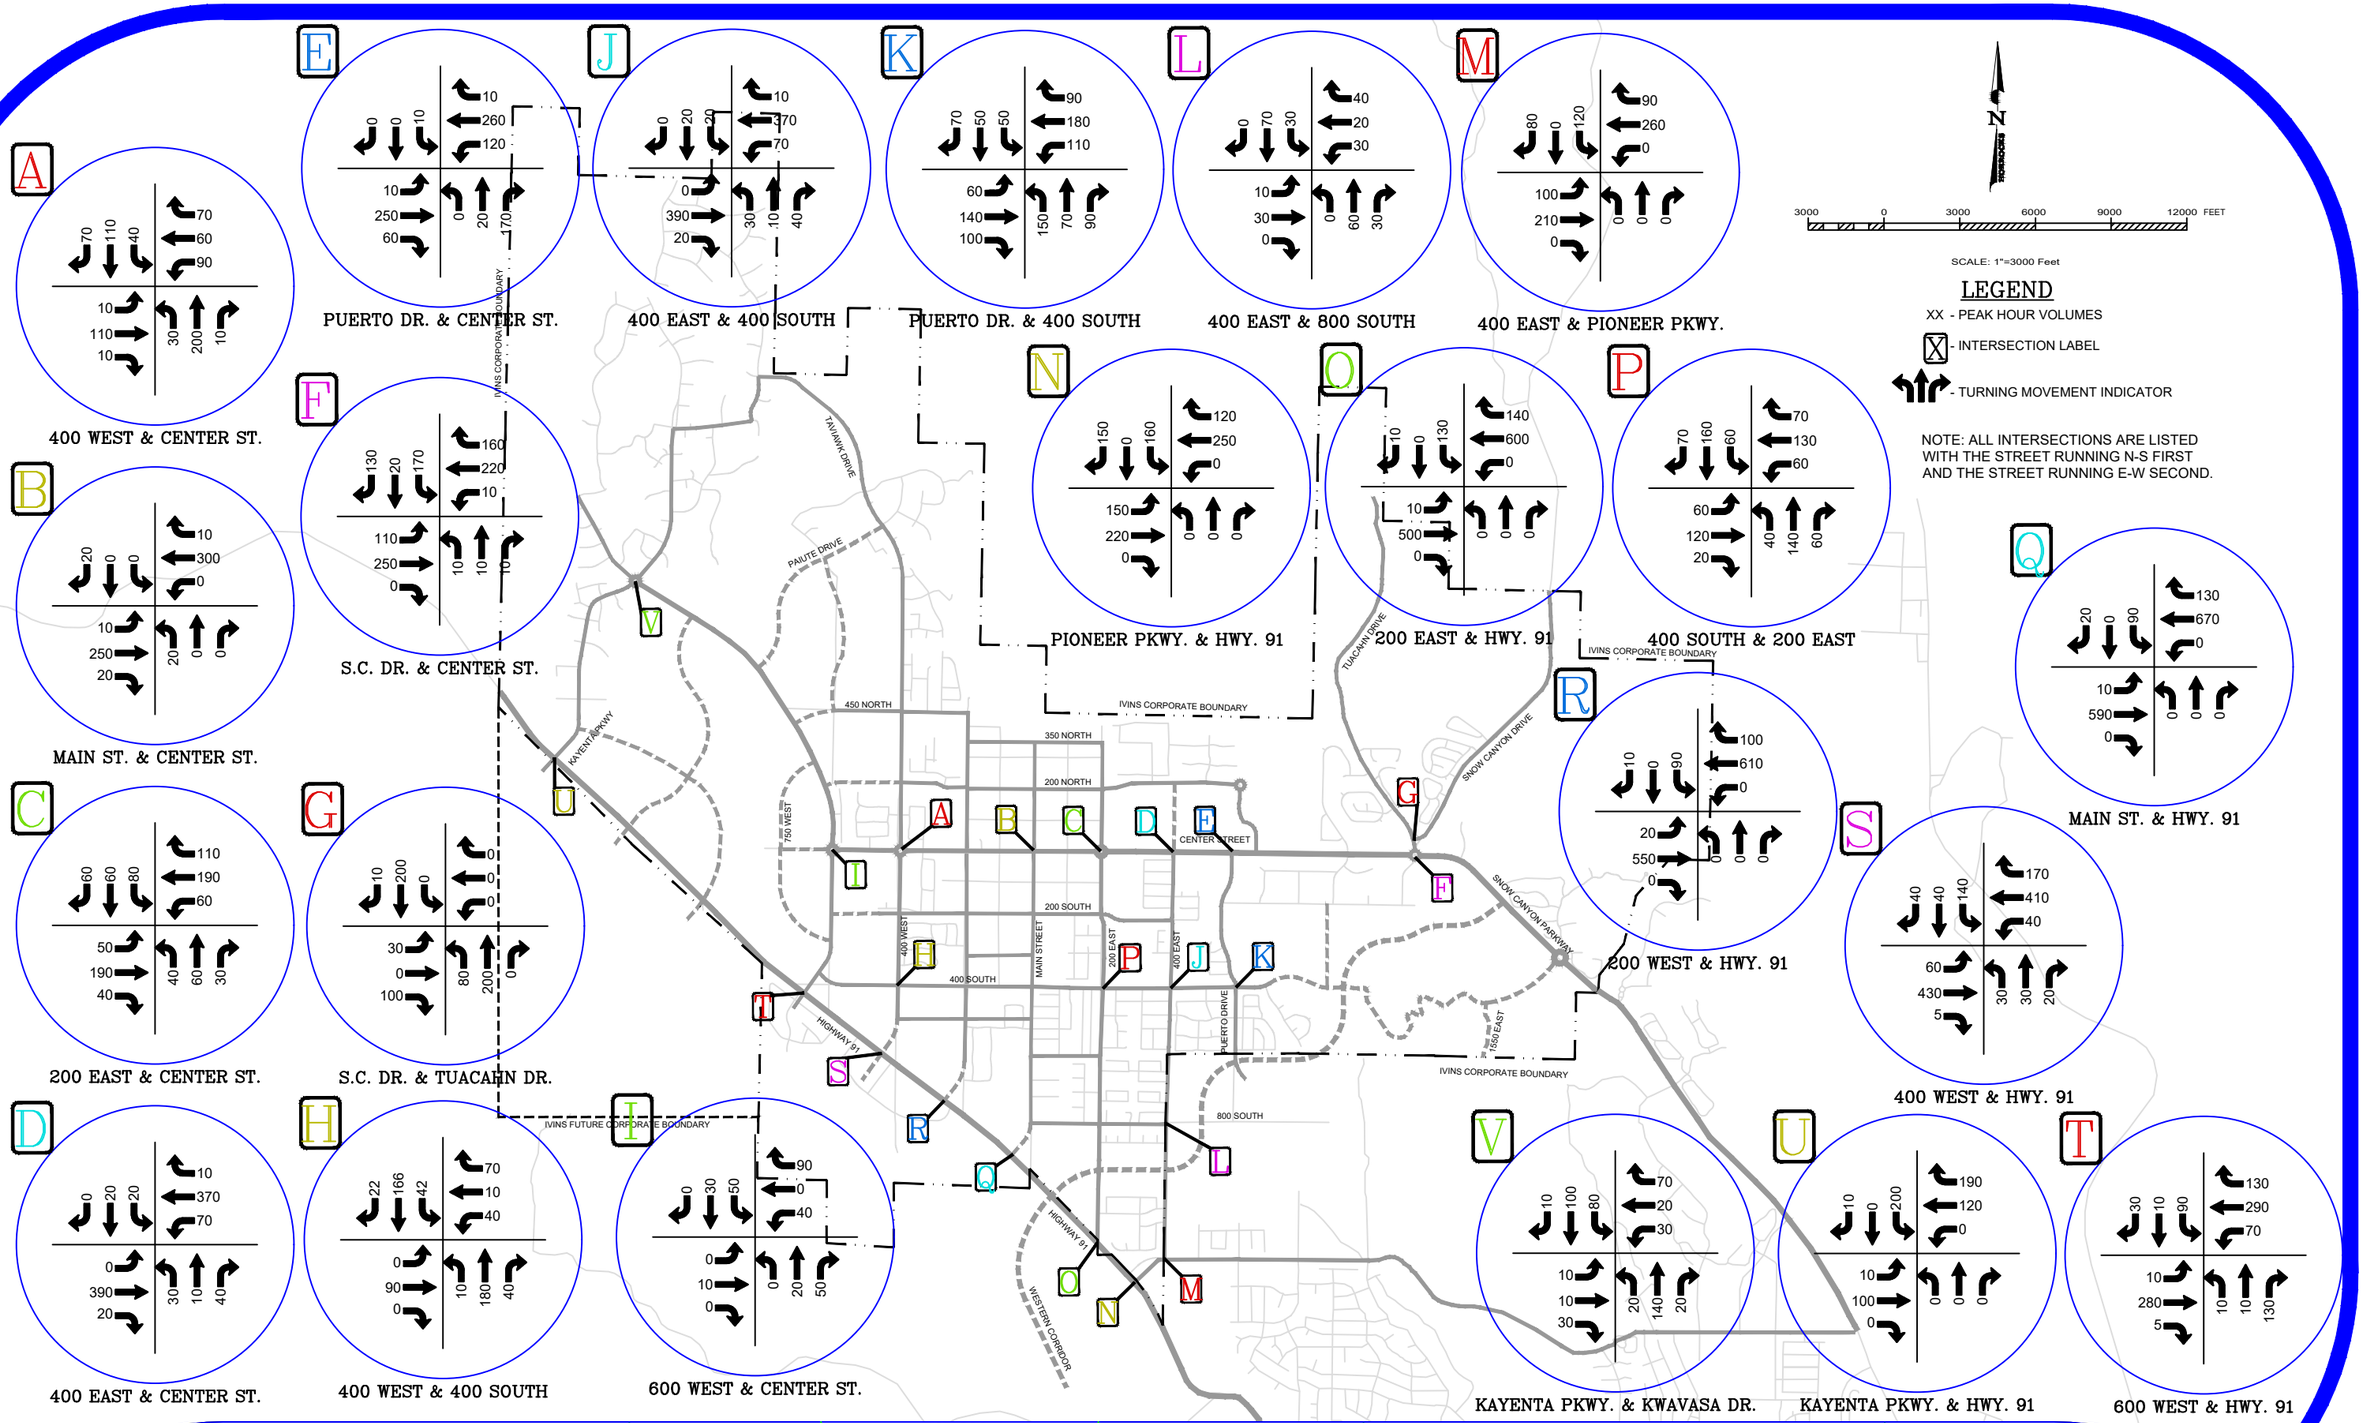


H:\2020\UT-2236-2001 Ivins Transportation Master Plan Update\Project Data\Figures\Figures Rev12.dwg - 2050 Peak Volumes - 2/03/2021 02:37pm emily.andrus

SCALE: 1"=3000'	IVINS CITY UTAH	555 SOUTH BLUFF STREET SUITE 101 ST. GEORGE, UT 84770 (435) 986-7888	Ivins TMP Update **2050 PEAK VOLUMES**
DATE: October 2020			FIGURE NO. **15**

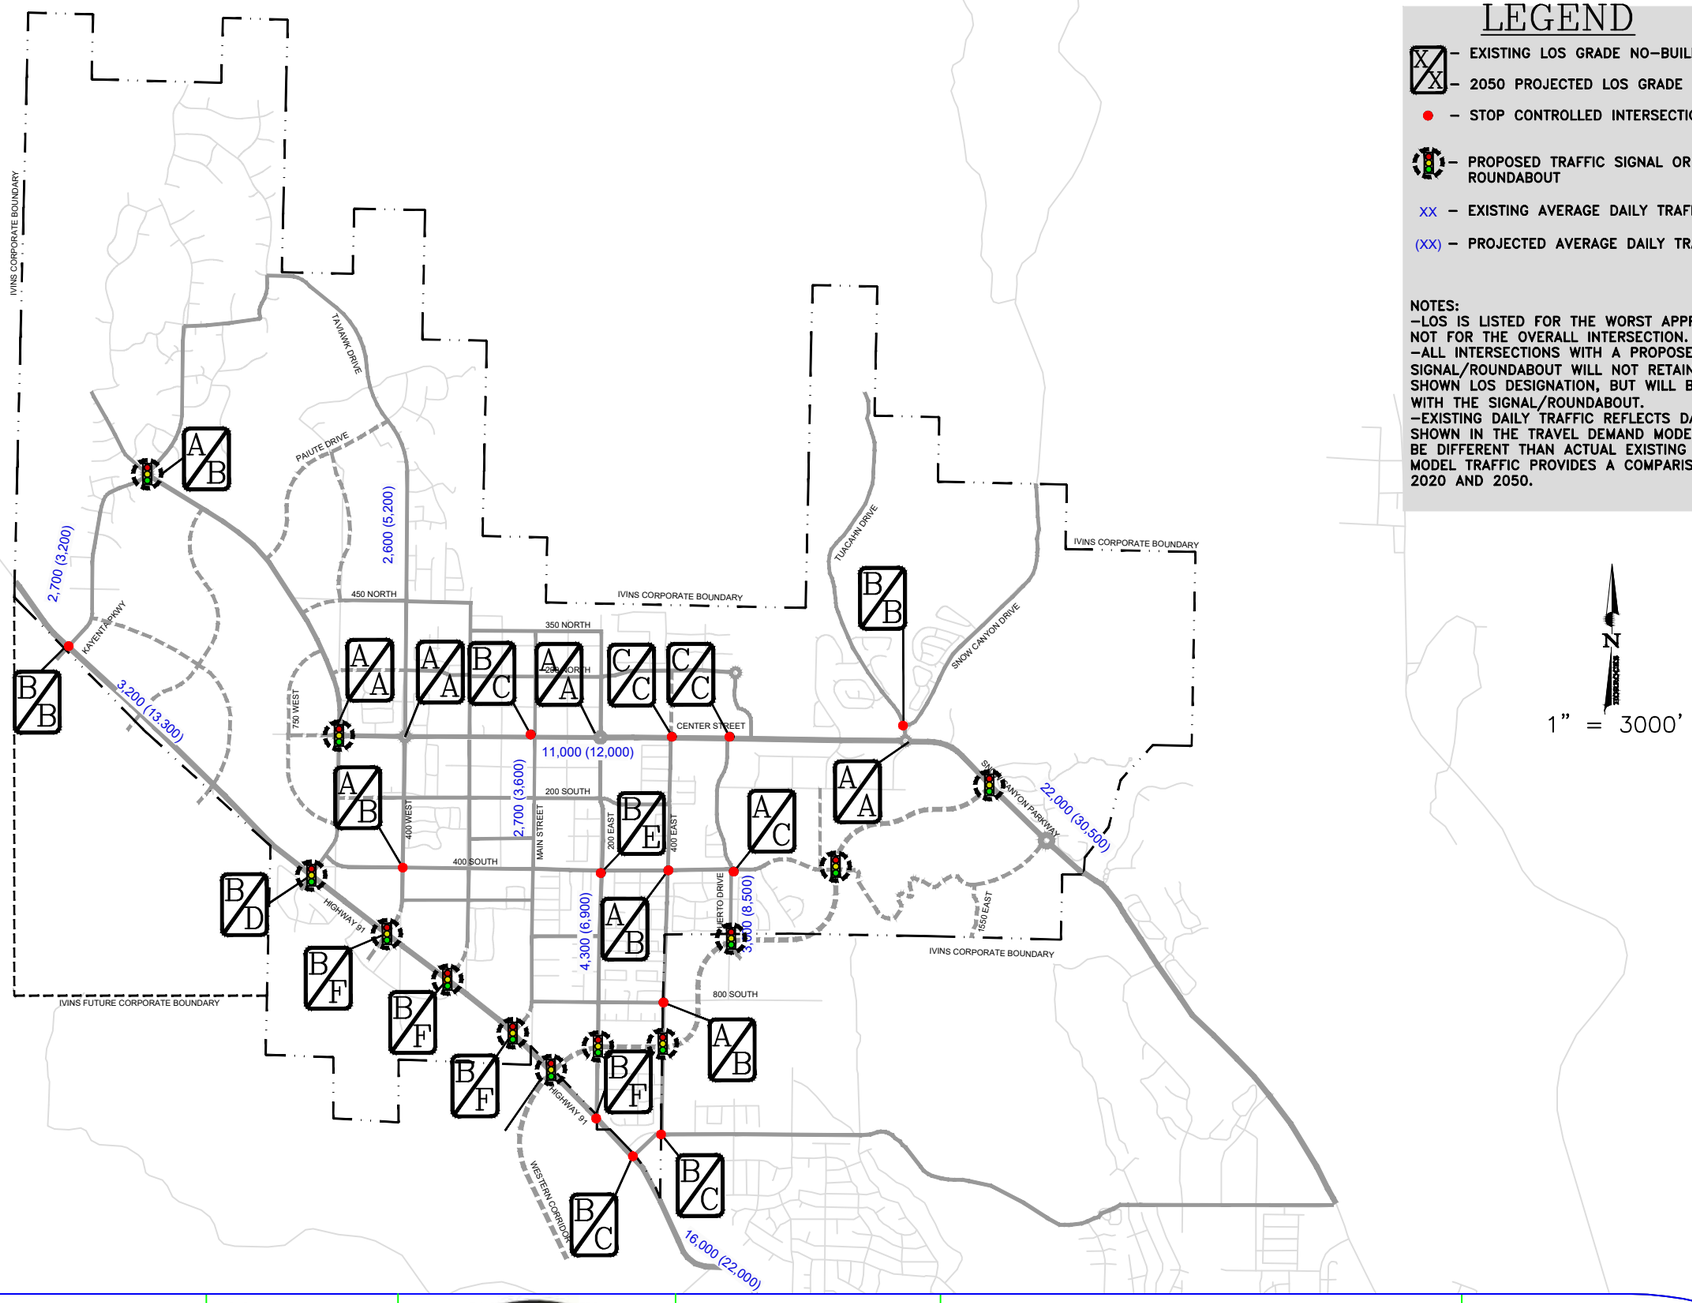

LEGEND

- XX/XX – EXISTING LOS GRADE NO-BUILD
- XX/XX – 2050 PROJECTED LOS GRADE
- – STOP CONTROLLED INTERSECTION
- – PROPOSED TRAFFIC SIGNAL OR ROUNDABOUT
- XX – EXISTING AVERAGE DAILY TRAFFIC (ADT)
- (XX) – PROJECTED AVERAGE DAILY TRAFFIC (ADT)

NOTES:
-LOS IS LISTED FOR THE WORST APPROACH AND NOT FOR THE OVERALL INTERSECTION.
-ALL INTERSECTIONS WITH A PROPOSED SIGNAL/ROUNDABOUT WILL NOT RETAIN THE SHOWN LOS DESIGNATION, BUT WILL BE IMPROVED WITH THE SIGNAL/ROUNDABOUT.
-EXISTING DAILY TRAFFIC REFLECTS DAILY TRAFFIC SHOWN IN THE TRAVEL DEMAND MODEL AND MAY BE DIFFERENT THAN ACTUAL EXISTING TRAFFIC. MODEL TRAFFIC PROVIDES A COMPARISON BETWEEN 2020 AND 2050.

N

1" = 3000'

H:\2020\IUT-2236-2001 Ivins Transportation Master Plan Update\Project Data\Figures\Figures Rev12.dwg - 2050 LOS(11X17) - 2/03/2021 02:38pm, emily.andrus

SCALE: 1"=3000'

DATE: October 2020

IVINS CITY UTAH

555 SOUTH BLUFF STREET
SUITE 101
ST. GEORGE, UT 84770
(435) 986-7888

Ivins TMP Update

2050 LEVEL OF SERVICE (LOS)

FIGURE NO. 16